Word No- 1

— for Asphalt road
— for RCC drain

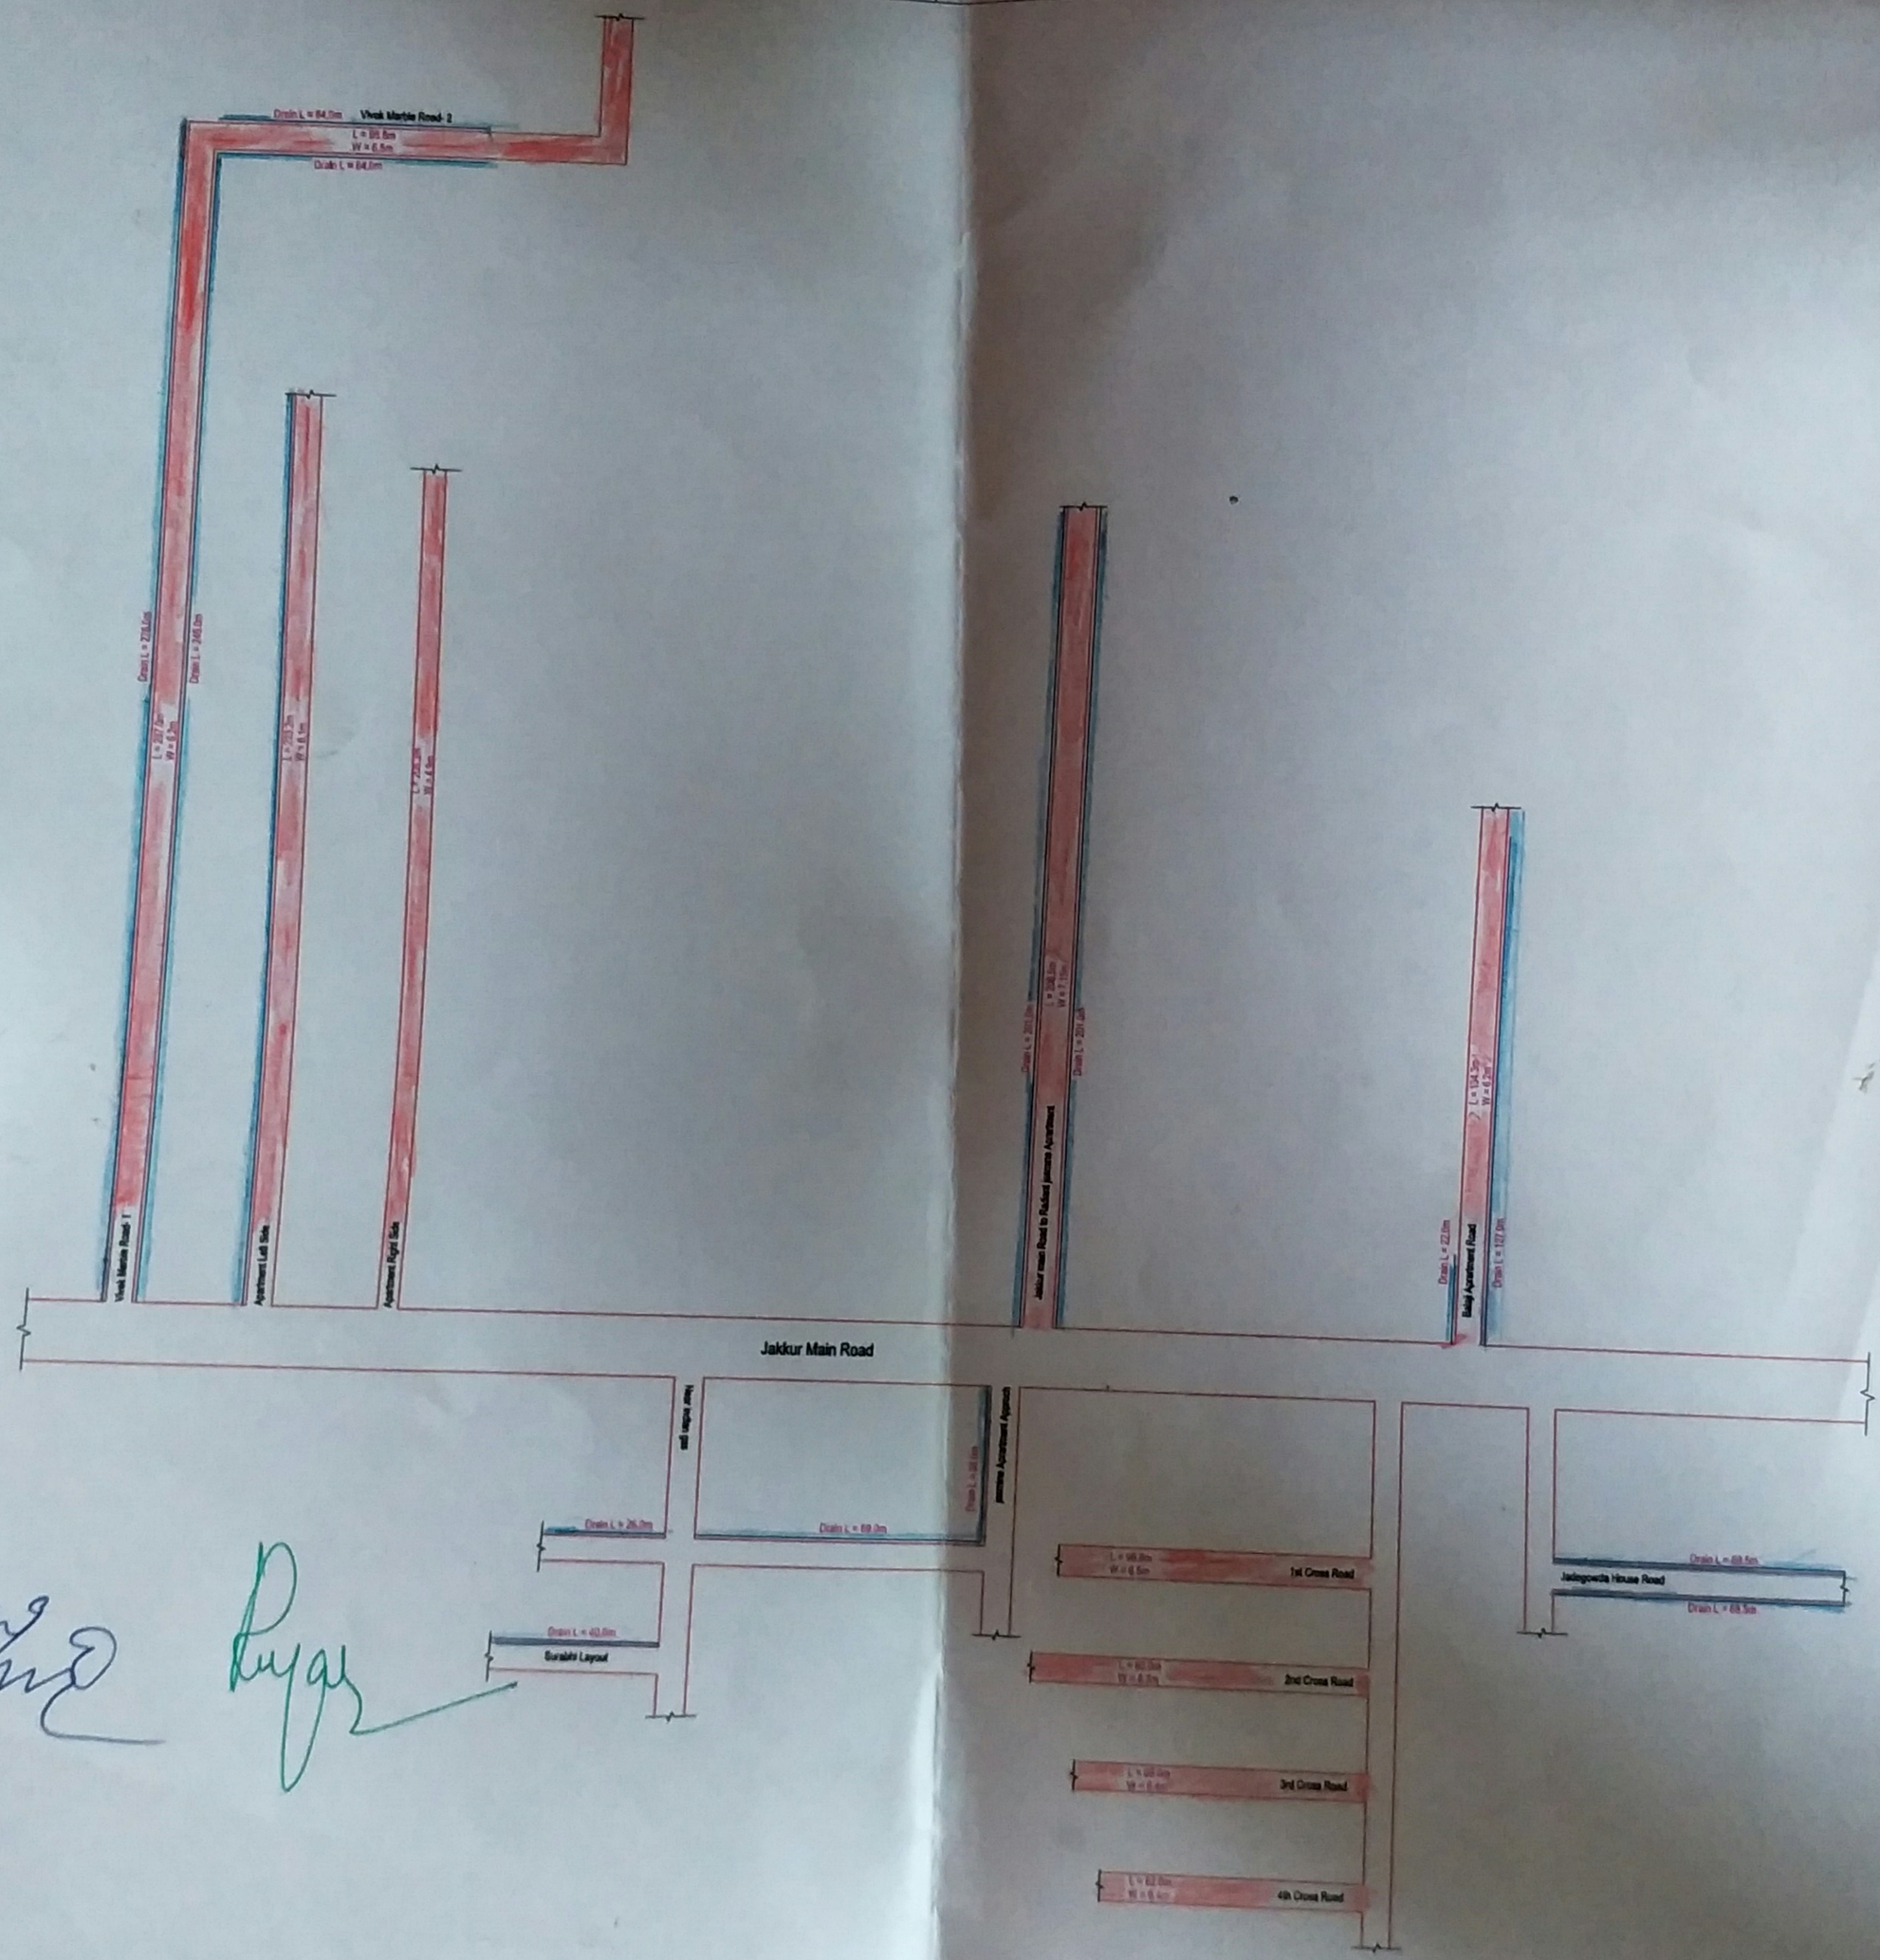

Sl NO.	DESCRIPTION	REVISION	BY	DATE

RELEASED FOR
- ☐ INFORMATION
- ☐ Draft D P R
- ☐ D P R
- ☐ TENDER
- ☐ CONSTRUCTION

NOTES :

CLIENT :
The Executive Engineer - Yelahanka Division
Bruhat Bangalore Mahanagara Palike Bangalore

PMC Consultant:
BMRCE Infrastructure
#6/1 A, Next to Legacy School,
Opp. to Nanjundeswara Kalyana
Mantapa, Hennur- Bagalur Main Road,
Dodda Gubbi Cross, Byrathi, Bangalore-560077
E-mail: bmrceinfra@gmail.com

Contractor:
Sri. R. Satheesh
(M/s.Sathya Constructions)
No.800, Down Bazaar Road,
Yelahanka, Bangalore-560064

DESIGNED	RK	PROJECT:	Construction of CC Drains and Development works in ward 01 & 02 of Yelahanka Sub-Division
DRAWN	KBK		
CHECKED	BMS	TITLE :	Plan for Word No- 1
DATE	Aug - 2020		
SHEET	1 of 1	SCALE: 1:1000	DRG. NO. : BMRCE - 2020 - Top - 001

JOB NO. 2020
REVISION R0

Word No- 2

– for Asphalt road.

– for drain

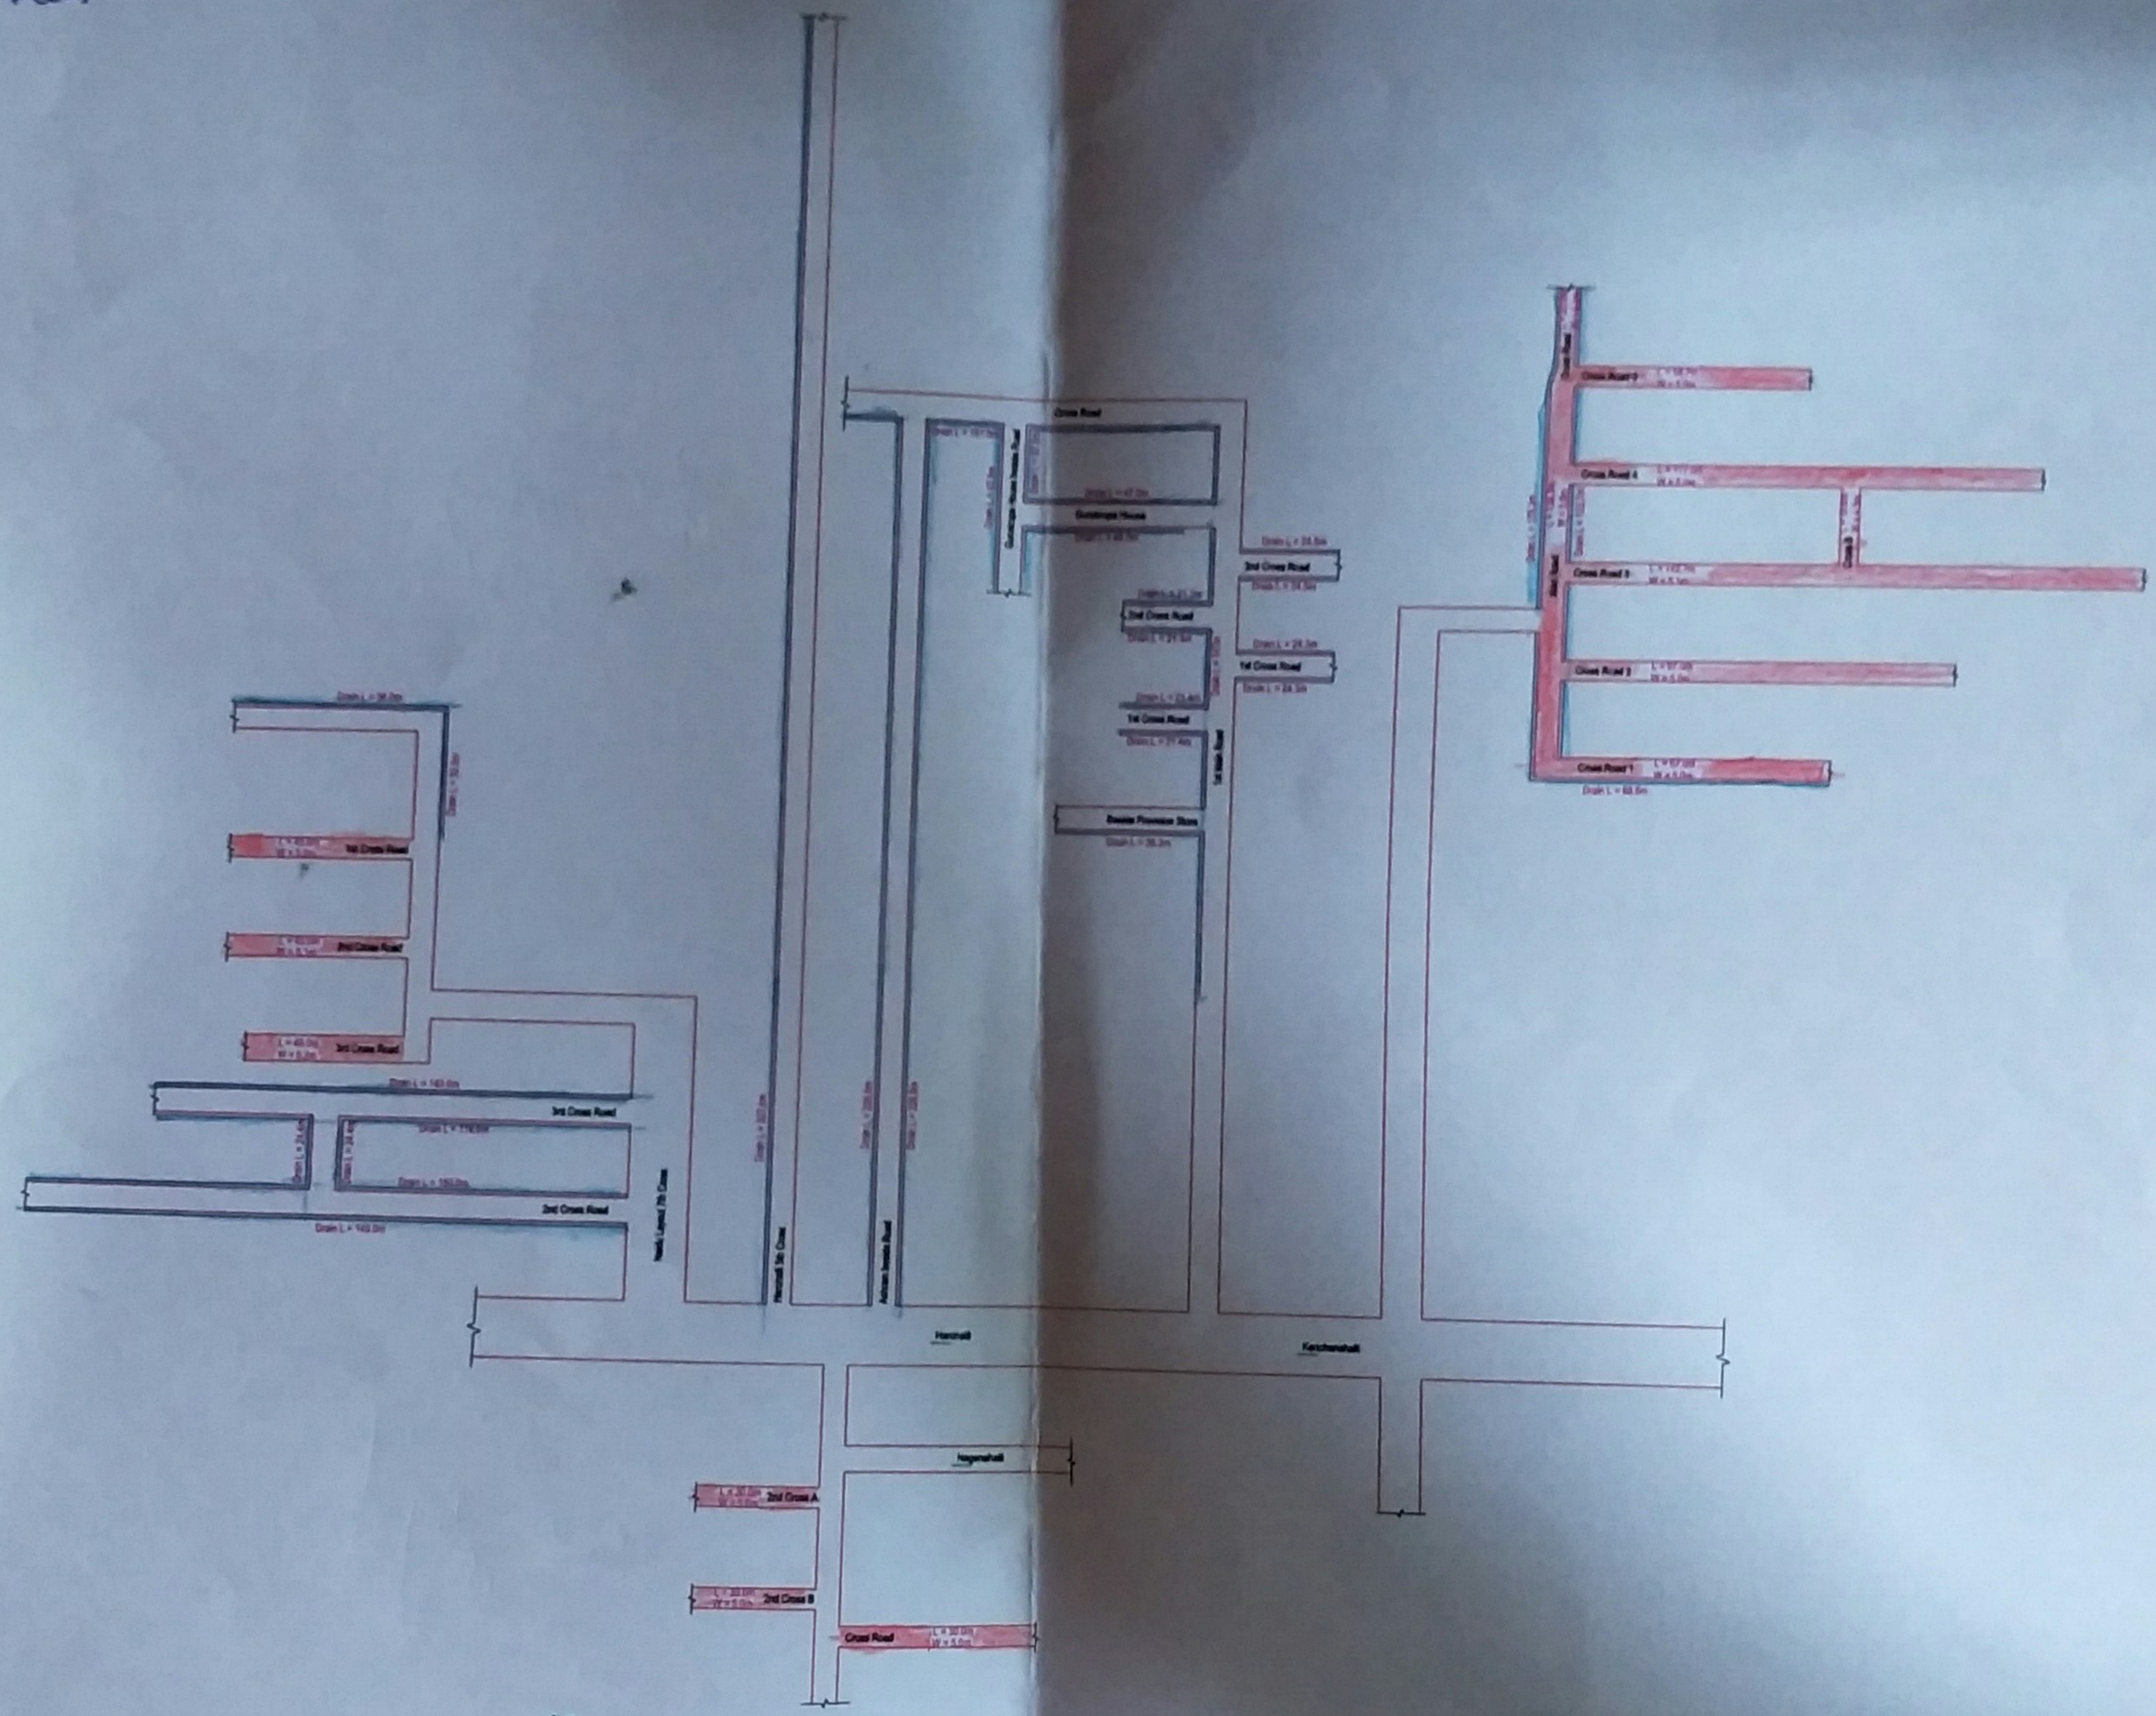

AE-02

Sl NO.	DESCRIPTION	REVISION.	BY	DATE

RELEASED FOR
- ☐ INFORMATION
- ☐ Draft D P R
- ☐ D P R
- ☐ TENDER
- ☑ CONSTRUCTION

NOTES :

CLIENT :
The Executive Engineer - Yelahanka Division
Bruhat Bangalore Mahanagara Palike Bangalore

PMC Consultant:
BMRCE Infrastructure
#6/1 A, Next to Legacy School,
Opp. to Nanjundeswara Kalyana
Mantapa, Hennur- Bagalur Main Road,
Dodda Gubbi Cross, Byrathi, Bangalore-560077
E-mail: bmrceinfra@gmail.com

Contractor:
Sri. R. Satheesh
(M/s.Sathya Constructions)
No.500, Down Bazaar Road,
Yelahanka, Bangalore-560064

DESIGNED	RK
DRAWN	KBK
CHECKED	BMS
DATE	Aug - 2020
SHEET	1 of 1

PROJECT: Construction of CC Drains and Development works in ward 01 & 02 of Yelahanka Sub-Division

TITLE : Plan for Word No- 2

SCALE: 1:1000 DRG. NO. BMRCE - 2020 - Top - 001

JOB NO. 2020

REVISION R0